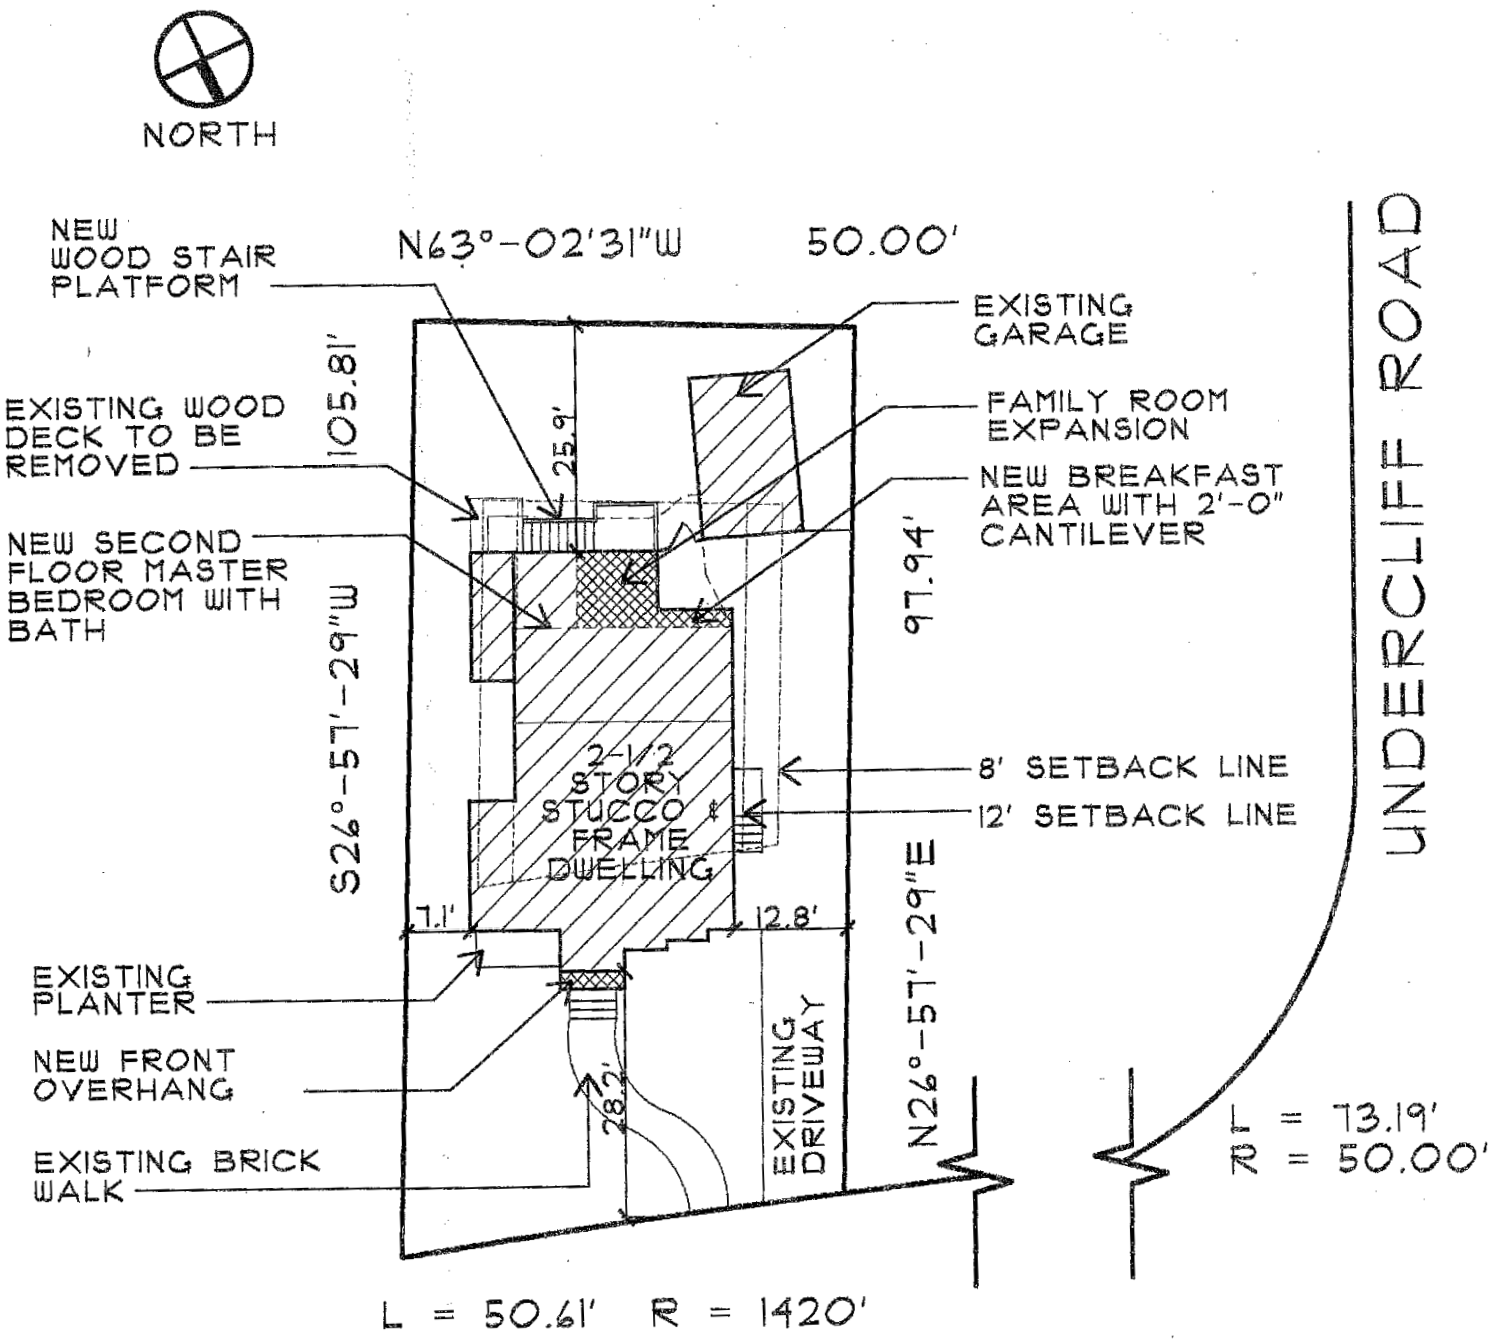
NORTH
NEW WOOD STAIR PLATFORM
N63°-02'31"W
50.00'
EXISTING GARAGE
EXISTING WOOD DECK TO BE REMOVED
105.81'
25.9'
FAMILY ROOM EXPANSION
NEW BREAKFAST AREA WITH 2'-0" CANTILEVER
NEW SECOND FLOOR MASTER BEDROOM WITH BATH
97.94'
S26°-57'-29"W
2-1/2 STORY STUCCO & FRAME DWELLING
8' SETBACK LINE
12' SETBACK LINE
UNDERCLIFF ROAD
7.1'
12.8'
EXISTING PLANTER
NEW FRONT OVERHANG
28.2'
EXISTING DRIVEWAY
N26°-57'-29"E
L = 73.19'
R = 50.00'
EXISTING BRICK WALK
L = 50.61'
R = 1420'
SOUTHERN SLOPE DRIVE

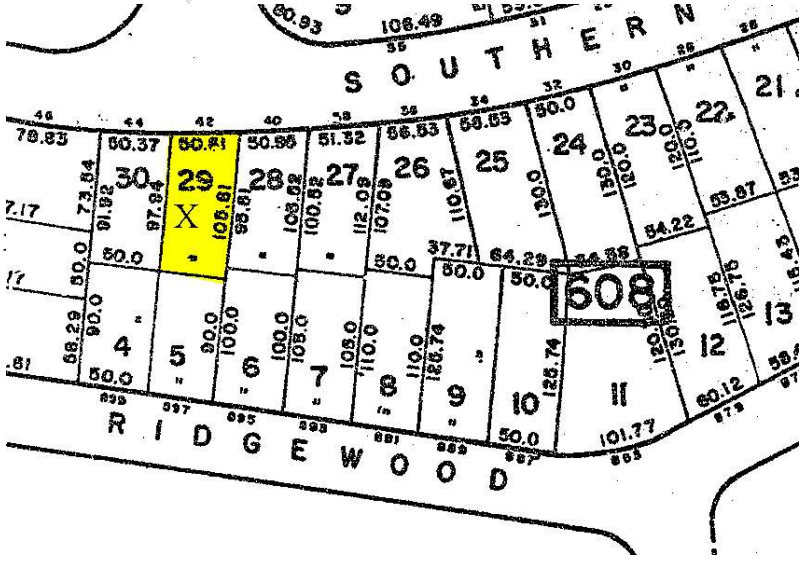
SOUTHERN
RIDGEWOOD
608
29
X
30
28
27
26
25
24
23
22
21
4
5
6
7
8
9
10
11
12
13